DPS-DR-2

Proposed 345kV Transmission Line Upgrade at Mile 1.8 (Near Whipple Hollow Road), Line of Sight Section from Whipple Hollow Road to Transmission Line Corridor

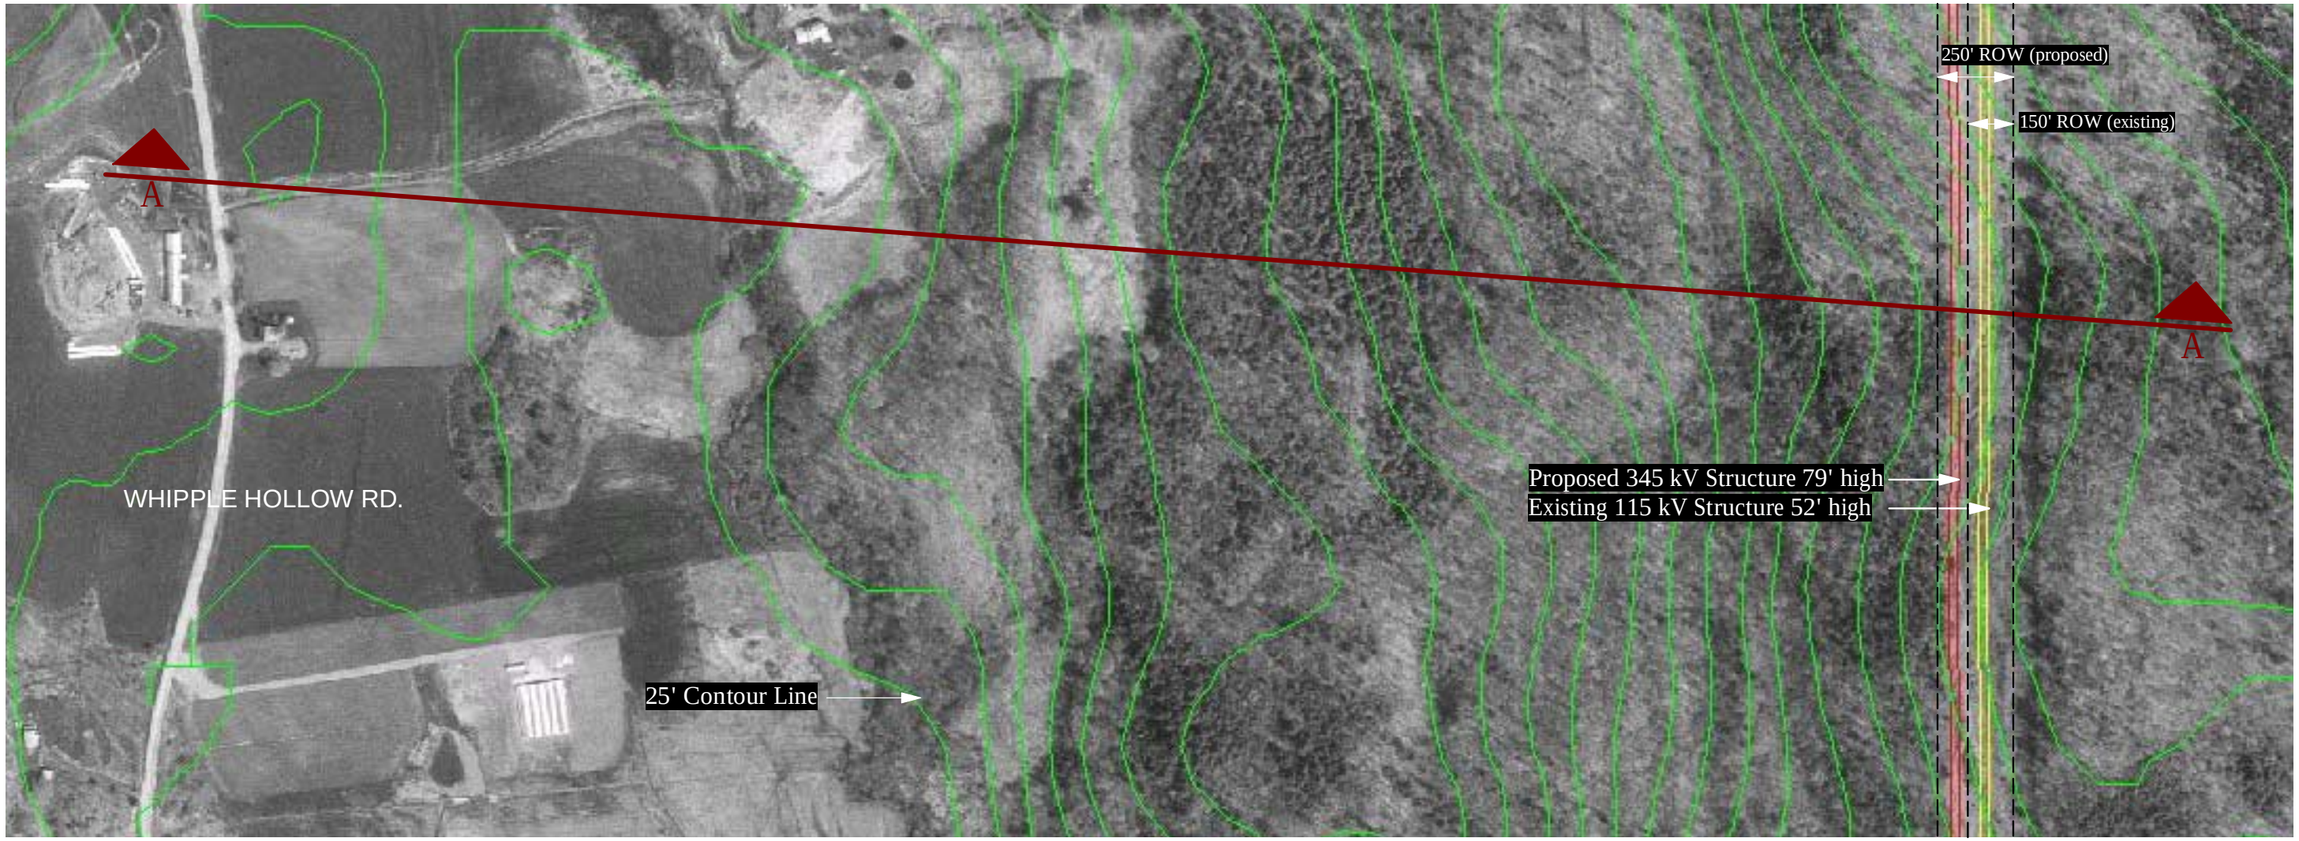

West Rutland Aerial

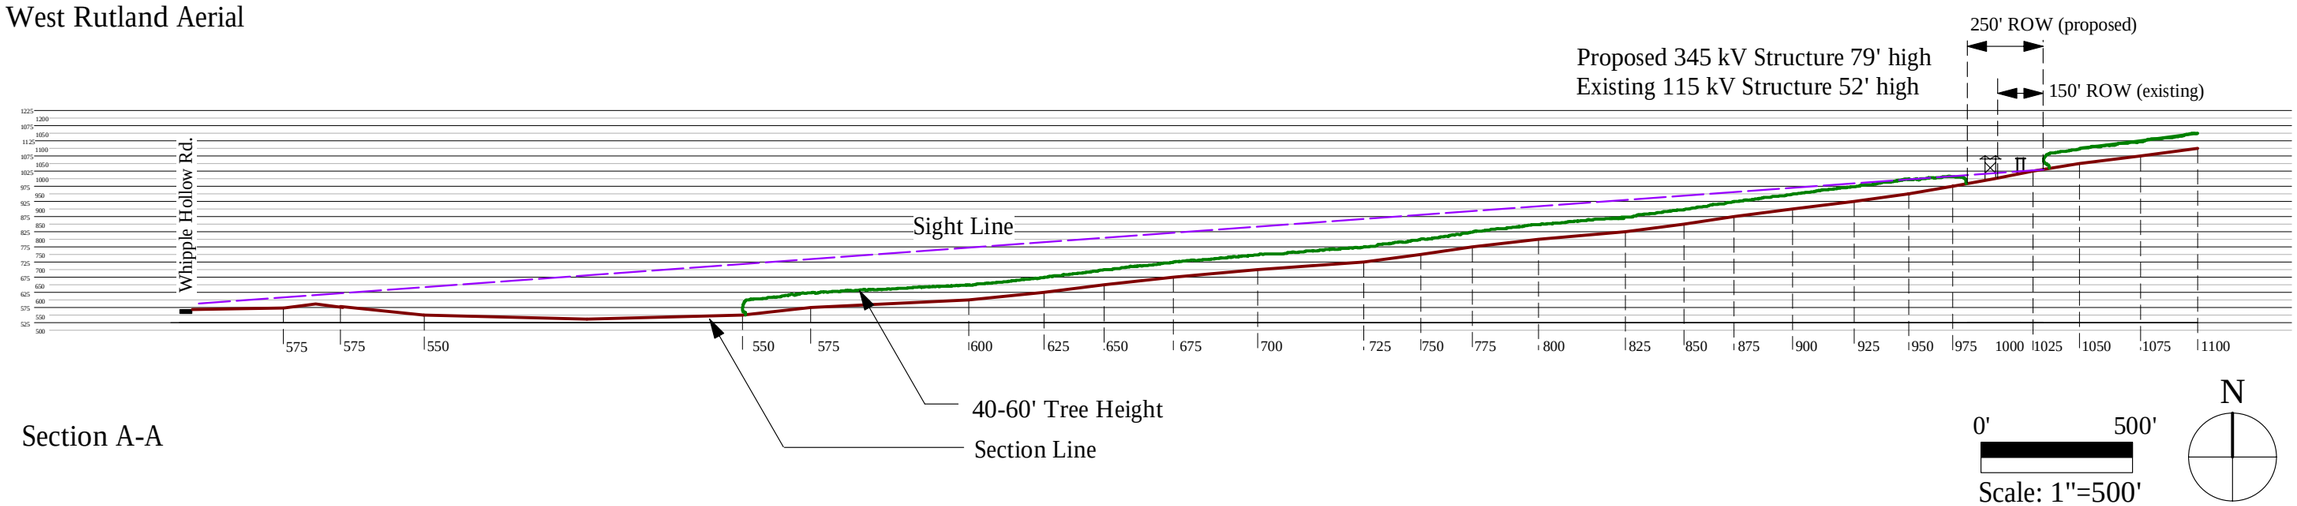

Section A-A

0' 500'

Scale: 1"=500'

N